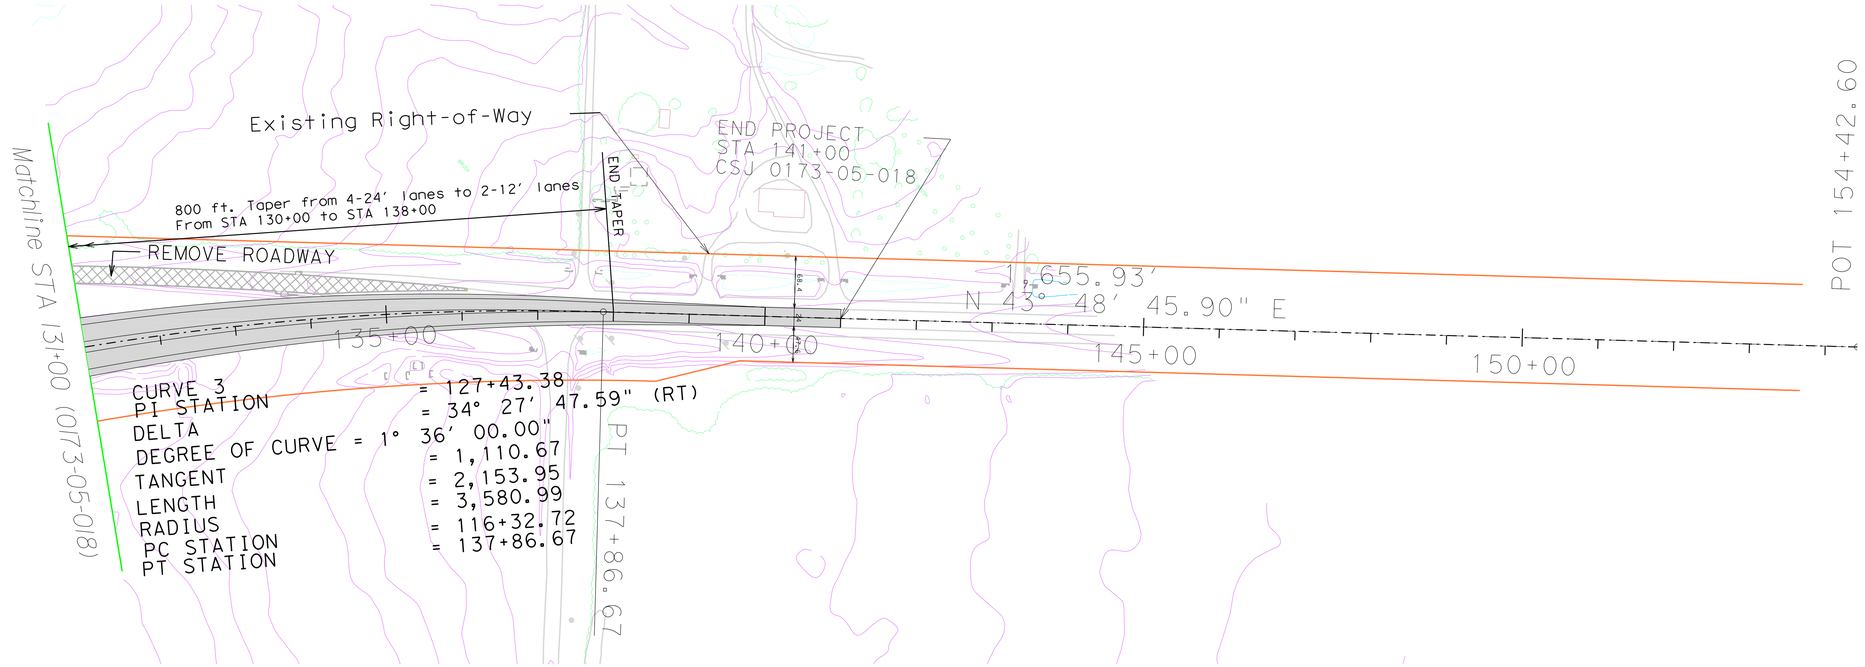

Superelevation Data - Curve 1		
	Southbound	Northbound
Curve Radius	3,580.99	
Rate e	5.5	
PC Station	116+32.72	
PC Transition Length	555	259
Begin PC Transition	112+13.00	115+09.00
End PC Transition	117+68.00	117+68.00
PT Station	137+86.67	
PT Transition Length	555	259
Begin PT Transition	136+51.00	136+51.00
End PT Transition	142+06.00	139+10.00

0 100 200 300 500

FEET

1 inch = 100 feet horizontal scale
1 inch = 10 feet vertical scale

SHEET TOTALS			
EST.	FINAL	UNIT	DESCRIPTION

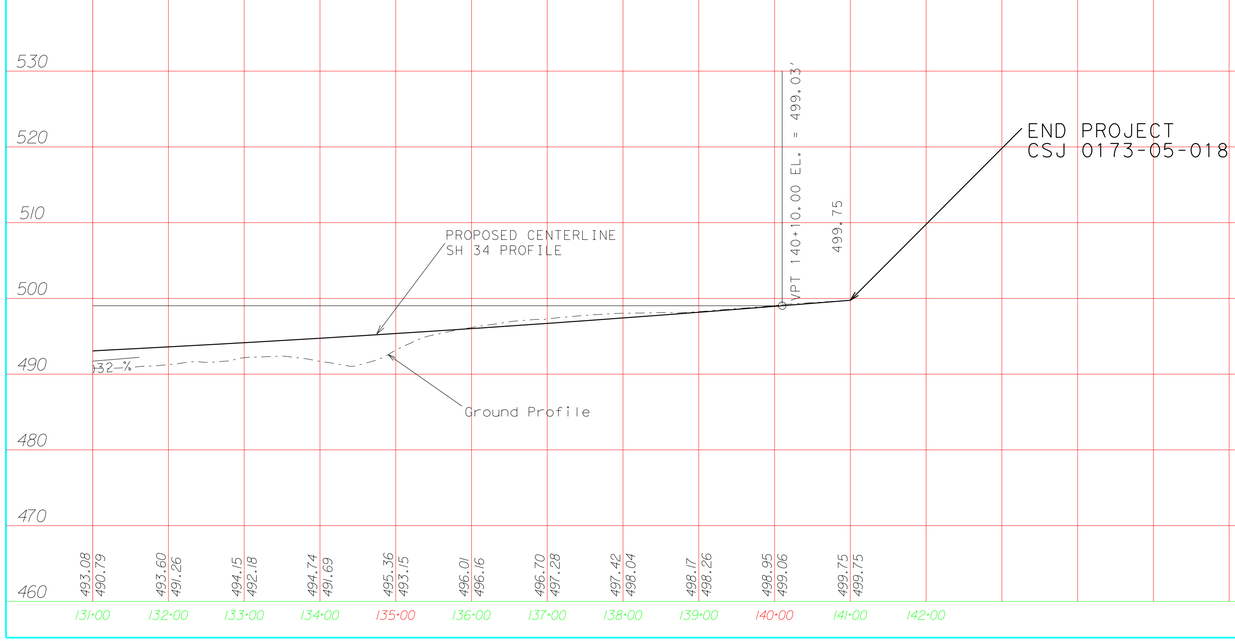

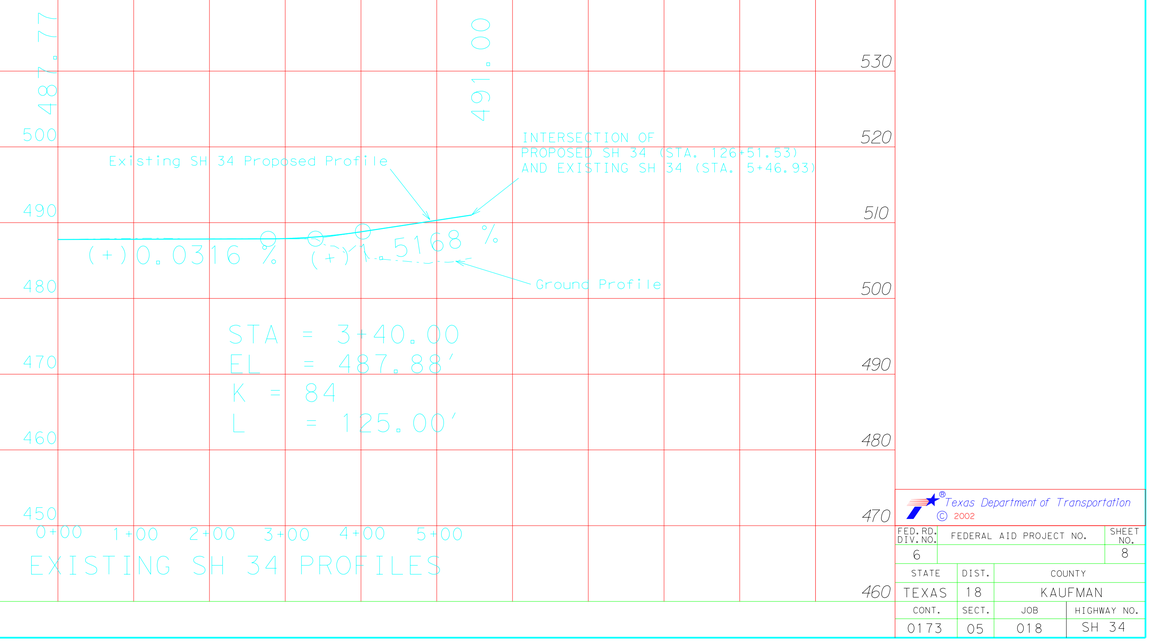

Texas Department of Transportation
© 2002

FED. RD. DIV. NO.	FEDERAL AID PROJECT NO.	SHEET NO.
6		8

STATE	DIST.	COUNTY	
TEXAS	18	KAUFMAN	
CONT.	SECT.	JOB	HIGHWAY NO.
0173	05	018	SH 34