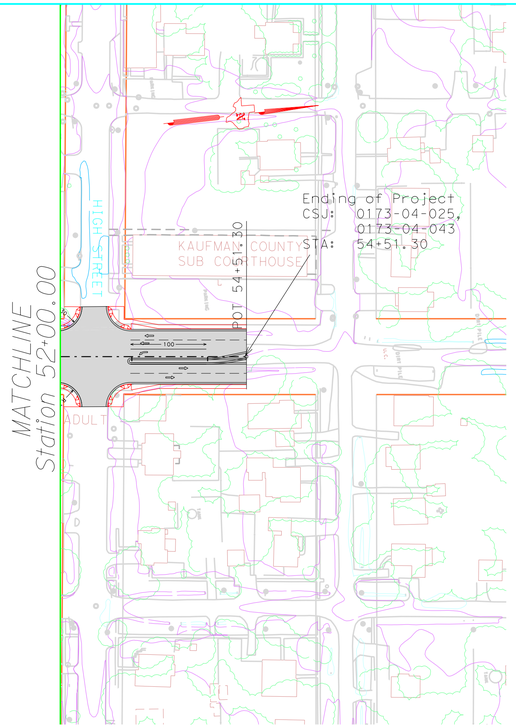

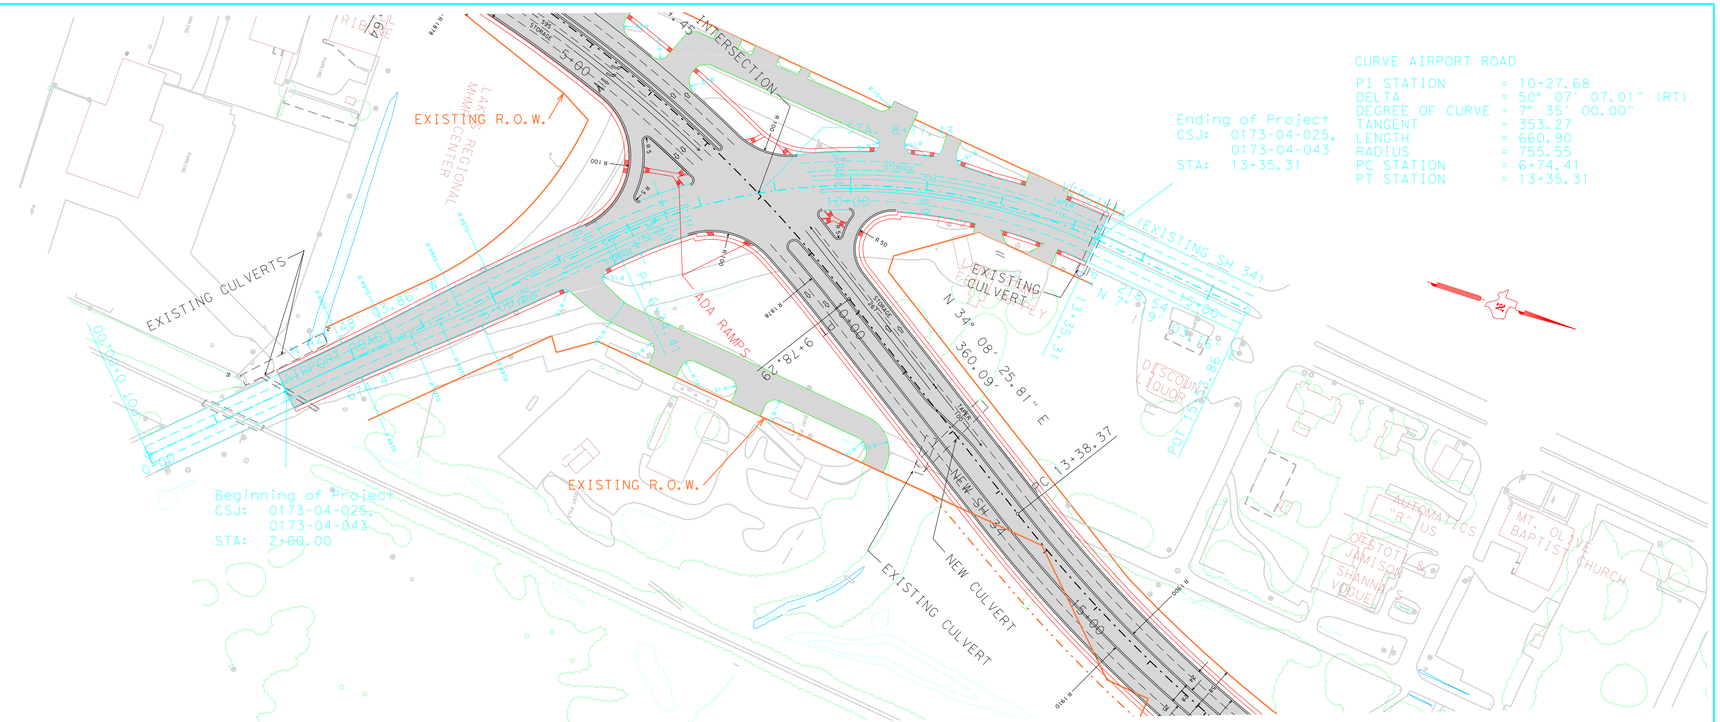

1 inch = 100 feet horizontal scale
1 inch = 10 feet vertical scale

0 100 200 300 500
FEET

SHEET TOTALS			
EST.	FINAL	UNIT	DESCRIPTION

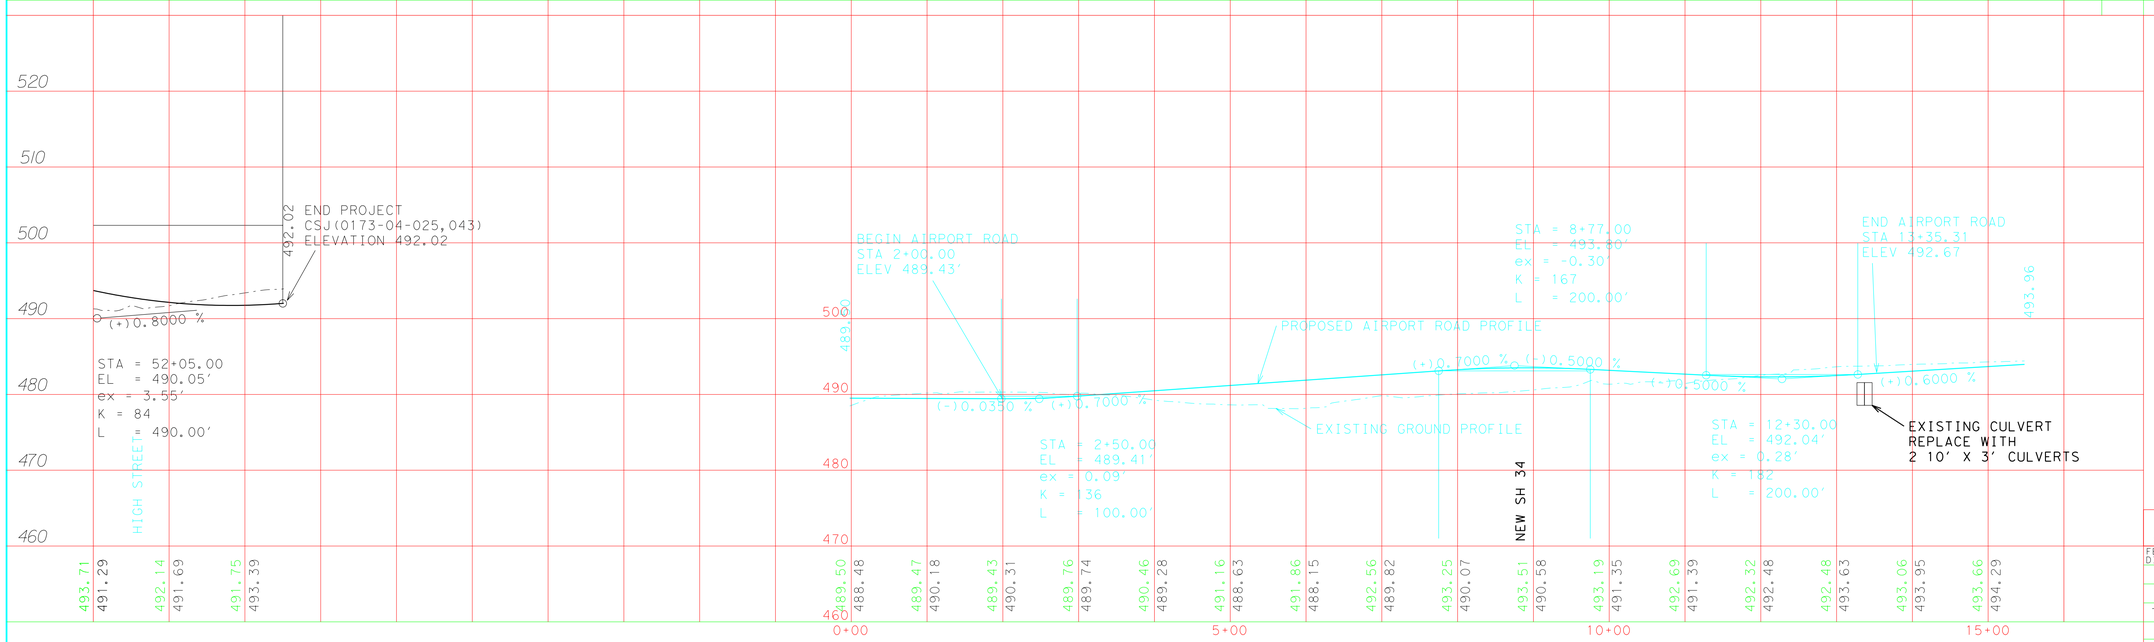

Texas Department of Transportation
© 2004

FED. RD. DIV. NO.	FEDERAL AID PROJECT NO.	SHEET NO.
6		5

STATE	DIST.	COUNTY	
TEXAS	18	KAUFMAN	
CONT.	SECT.	JOB	HIGHWAY NO.
0173	04	025	SH 34